CONFIRM DEPTH AND LOCATION OF ALL EXISTING SERVICES PRIOR TO ANY EXCAVATION.

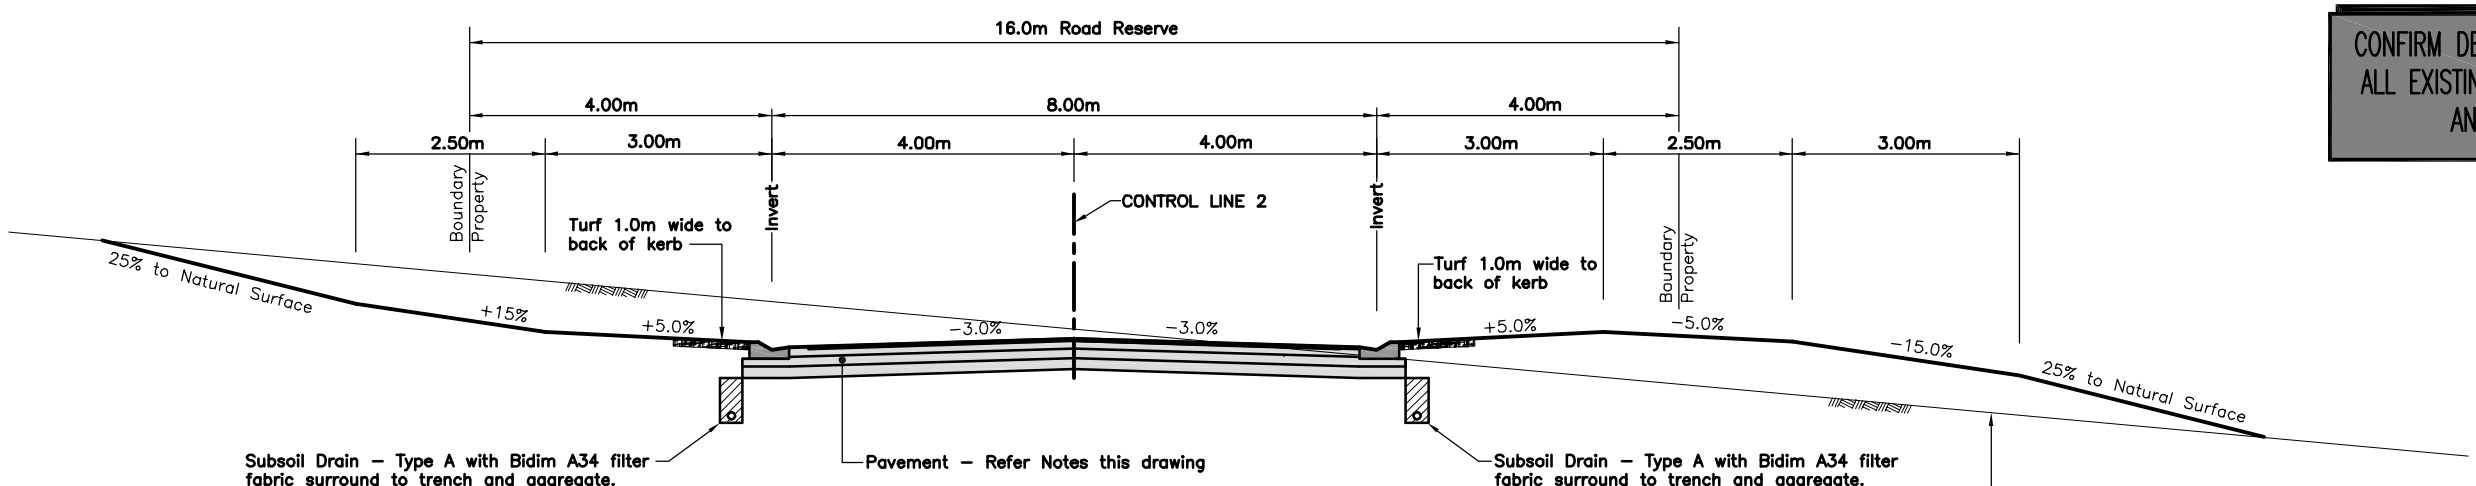

ROAD 1
TYPE CROSS SECTION
CHGE. 0.00 – 228.224
Scale G

WILLIAM STREET SHOULDER WIDENING & ROAD 1
PAVEMENT MATERIALS

(e) 30mm AC SEAL. DG10 mix IN ACCORDANCE WITH MRS 11.30
(d) Primer Seal AMC4 – Rate 1.40 L/m2, with 10mm cover aggregate
(c) 100mm COMPACTED DEPTH BASE GRAVEL SUBTYPE 3.2 MIN CBR 60 (MRS11.05 12/99)
(b) 125mm COMPACTED DEPTH SUB–BASE 1 SUBTYPE 3.3 MIN CBR 45 (MRS11.05 12/99)
(a) 150mm COMPACTED DEPTH SUB–BASE 2 GRAVEL SUBTYPE 3.5 MIN CBR 15 (MRS11.05 12/99)

SUBGRADE CBR VALUE TO BE CONFIRMED UPON PREPARATION OF SUBGRADE LAYER

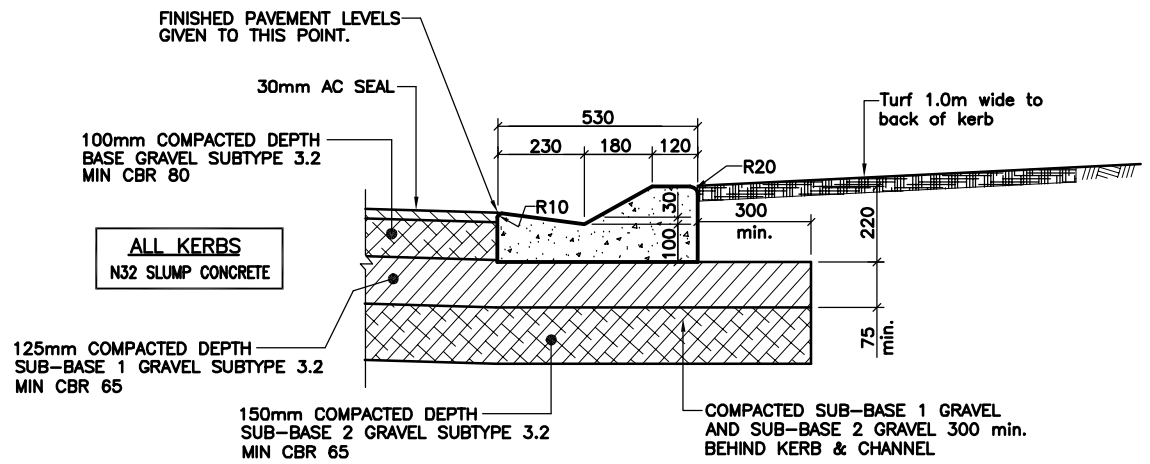

LAYBACK KERB AND CHANNEL DETAILS
Not to scale

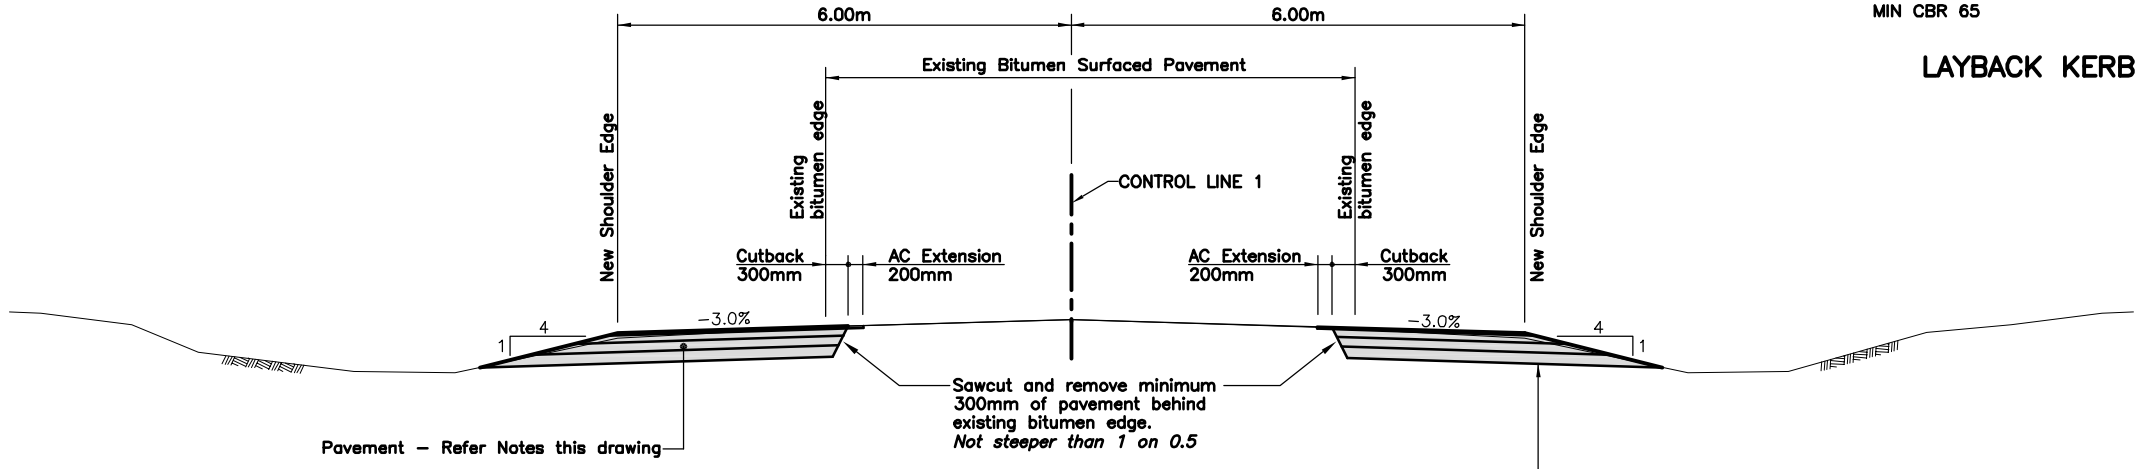

WILLIAM STREET – SHOULDER WIDENING
TYPE CROSS SECTION
Scale G

TYPE CROSS SECTIONS & KERB DETAILS
Scale:– AS SHOWN

	Revisions	Date
C	Sub–soil Drians added	Oct 08
B	For Construction	Aug 08
A	Original issue	May 08

BAKER ROSSOW
CONSULTING ENGINEERS
136 HERRIES STREET
PO BOX 1382
TOOWOOMBA
QLD 4350
PH.: 07 4638 5655
FAX.: 07 4638 3558
EMAIL.:
mail@bakerrossow.com.au
QUALITY ASSURED SUPPLIER
QUEENSLAND GOVERNMENT

client **STYLCO PTY LTD**

project **WILLIAM STREET, CAMBOOYA**

title **TYPE CROSS SECTIONS & KERB DETAILS**

Survey	Drawn	Design	J/M	Examined	Certified
HS AUG 06	TCH MAR 08	CMO MAR 08	EGA MAR 08	/ /	FOR BAKER ROSSOW CONSULTING ENGINEERS

SCALE G (1: 50 AT A1)
0 0.5 1.0 1.5 2.0 2.5 M
– BAR SCALES –

DISCREPANCIES
WHERE ANY DISCREPANCY EXISTS BETWEEN FIGURED AND SCALED DIMENSIONS, THE FIGURED DIMENSIONS SHALL APPLY.

COPYRIGHT
COPYRIGHT EXISTS ON ALL PLANS & DESIGNS PRODUCED BY BAKER ROSSOW CONSULTING ENGINEERS AND SHALL NOT BE REPRODUCED IN PART OR IN FULL WITHOUT WRITTEN APPROVAL.

DIMENSIONS
THE CONTRACTOR SHALL VERIFY ALL DIMENSIONS, LEVELS, EXISTING SERVICES AND OTHER ITEMS NECESSARY TO COMPLETE THE WORKS BEFORE COMMENCING ANY WORK ON SITE. IF ANY DOUBT EXISTS THE CONTRACTOR SHALL NOTIFY THE ENGINEER IMMEDIATELY BEFORE PROCEEDING WITH ANY WORK.

JOB No. 104000

No. of plans
Plan No. 103
A B C