Point	EASTING	NORTHING	RL
1	387117.888	6934320.571	460.784
2	387119.887	6934320.564	460.792
3	387121.889	6934320.819	460.773
4	387123.801	6934321.331	460.749
5	387125.649	6934322.092	460.726
6	387127.382	6934323.088	460.703
7	387128.969	6934324.303	460.679
8	387129.824	6934325.112	460.672
9	387130.383	6934325.715	460.676
10	387131.601	6934327.300	460.712
11	387132.600	6934329.030	460.781
12	387133.364	6934330.877	460.824
13	387133.880	6934332.808	460.827
14	387134.130	6934334.663	460.805
15	387136.924	6934321.068	460.887
16	387137.069	6934323.063	460.849
17	387137.214	6934325.058	460.840
18	387137.358	6934327.053	460.864

All points on lip of kerb

Point	EASTING	NORTHING	RL
19	387137.503	6934329.047	460.905
20	387137.648	6934331.042	460.930
21	387137.792	6934333.037	460.931
22	387137.937	6934335.032	460.909
23	387154.174	6934318.027	461.042
24	387152.233	6934318.506	461.028
25	387150.372	6934319.234	461.014
26	387148.622	6934320.200	461.000
27	387147.014	6934321.386	460.986
28	387145.575	6934322.773	460.970
29	387144.330	6934324.337	460.946
30	387143.301	6934326.050	460.919
31	387142.504	6934327.883	460.892
32	387141.955	6934329.804	460.864
33	387141.662	6934331.781	460.837
34	387141.651	6934334.124	460.805
35	387115.117	6934321.764	
36	387157.793	6934318.203	

All points on lip of kerb

LEGEND

- W100 — NEW ø100 WATER MAIN
- W150 — NEW ø150 WATER MAIN
- W — EXISTING WATER MAIN
- SEW — NEW SEWER GRAVITY MAIN
- S — EXISTING SEWER MAIN
- RW — NEW ROOFWATER DRAINAGE
- R — EXISTING ROOFWATER DRAINAGE
- SWD — NEW STORMWATER DRAINAGE
- D — EXISTING STORMWATER DRAINAGE
- E — NEW ELECTRICAL
- ▪ KA — KERB ADAPTOR

Linemarking Legend: WIDTH (mm)

HOLDING LINE (H.L.) — 600 / 600 / 600 / 600 / 600 / 600 / 600 — 300

GIVE WAY LINE (G.W.L.) — 600 / 600 / 600 / 600 / 600 / 600 / 600 — 200

SEPARATION LINE (S.L.) — 3000 / 9000 / 3000 — 100

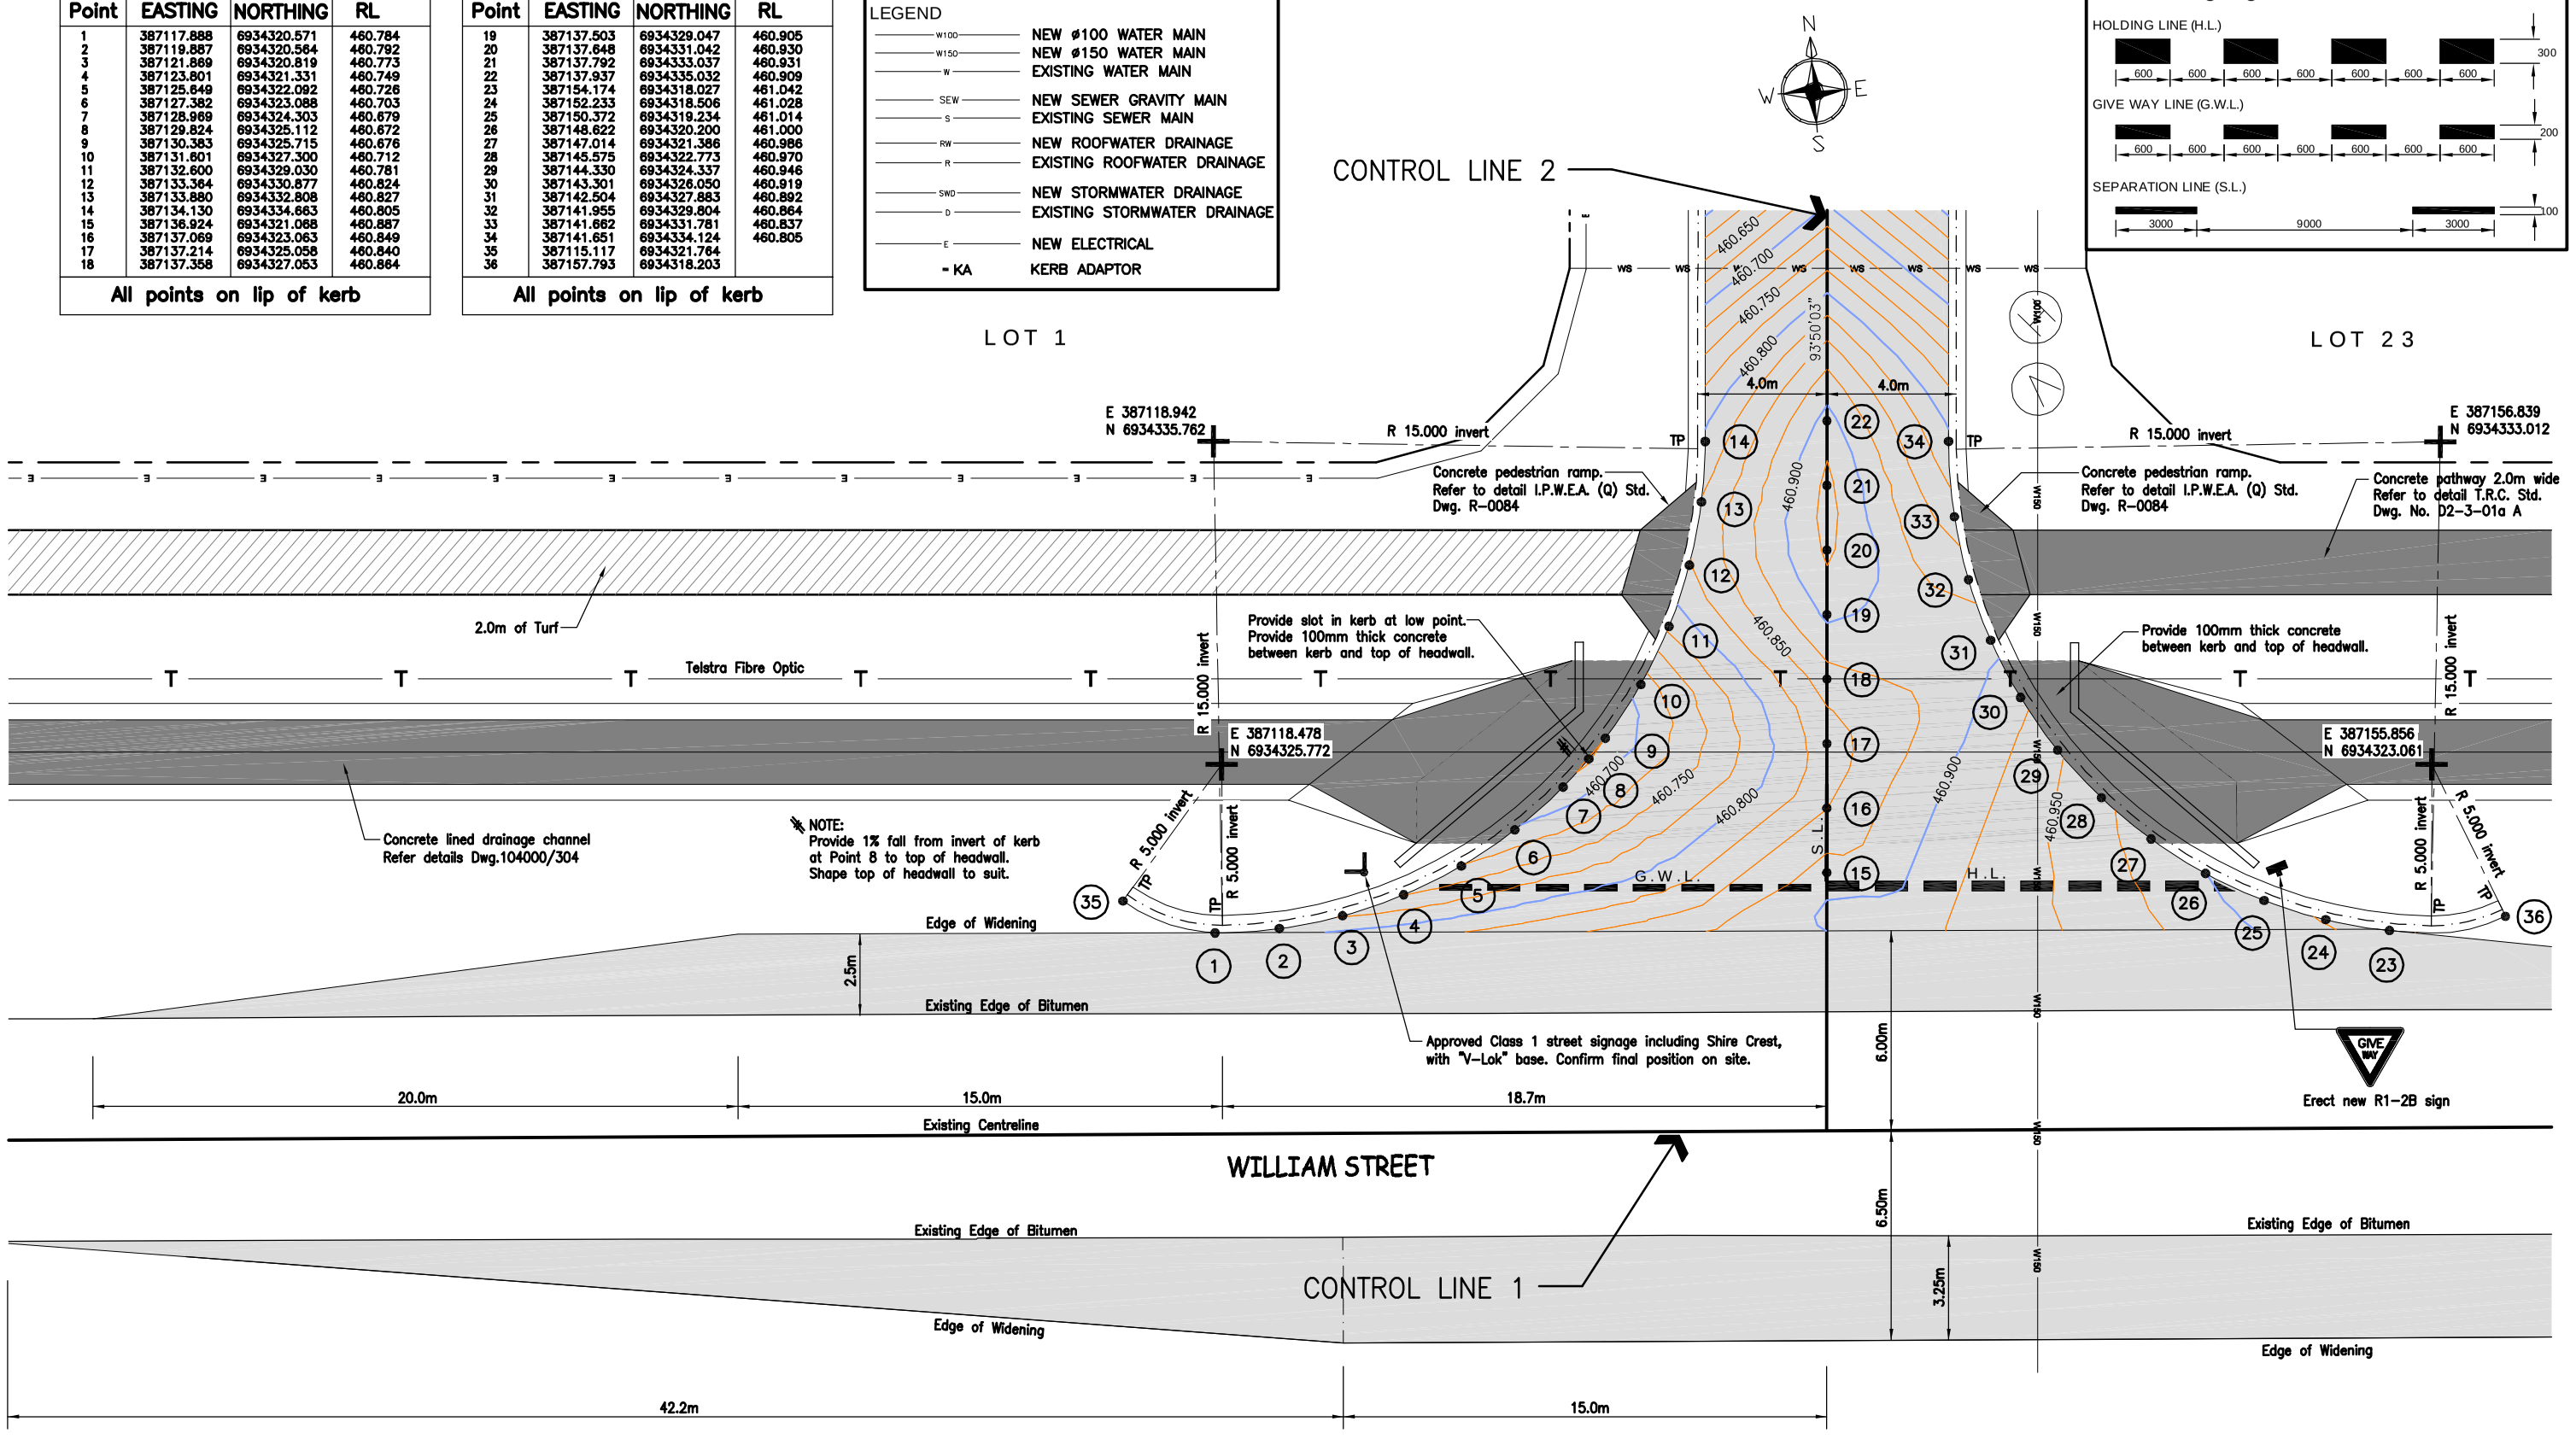

INTERSECTION PLAN

Scale:– F

Revisions		Date
B	For Construction	Aug 08
A	Original issue	May 08

BAKER ROSSOW
CONSULTING ENGINEERS
136 HERRIES STREET
PO BOX 1382
TOOWOOMBA
QLD 4350
PH.: 07 4638 5655
FAX.: 07 4638 3558
EMAIL.: mail@bakerrossow.com.au
QUALITY ASSURED SUPPLIER
QUEENSLAND GOVERNMENT

client: **STYLCO PTY LTD**

project: **WILLIAM STREET, CAMBOOYA**

title: **INTERSECTION DETAILS - SHEET 1**

Survey	Drawn	Design	J/M	Examined	Certified
HS AUG 06	CMO MAR 08	CMO MAR 08	EGA MAR 08	/ /	FOR BAKER ROSSOW CONSULTING ENGINEERS

SCALE F (1: 100 AT A1) – BAR SCALES –

DISCREPANCIES
WHERE ANY DISCREPANCY EXISTS BETWEEN FIGURED AND SCALED DIMENSIONS, THE FIGURED DIMENSIONS SHALL APPLY.

COPYRIGHT
COPYRIGHT EXISTS ON ALL PLANS & DESIGNS PRODUCED BY BAKER ROSSOW CONSULTING ENGINEERS AND SHALL NOT BE REPRODUCED IN PART OR IN FULL WITHOUT WRITTEN APPROVAL.

DIMENSIONS
THE CONTRACTOR SHALL VERIFY ALL DIMENSIONS, LEVELS, EXISTING SERVICES AND OTHER ITEMS NECESSARY TO COMPLETE THE WORKS BEFORE COMMENCING ANY WORK ON SITE. IF ANY DOUBT EXISTS THE CONTRACTOR SHALL NOTIFY THE ENGINEER IMMEDIATELY BEFORE PROCEEDING WITH ANY WORK.

JOB No. 104000

No. of plans

Plan No. 203

A | B