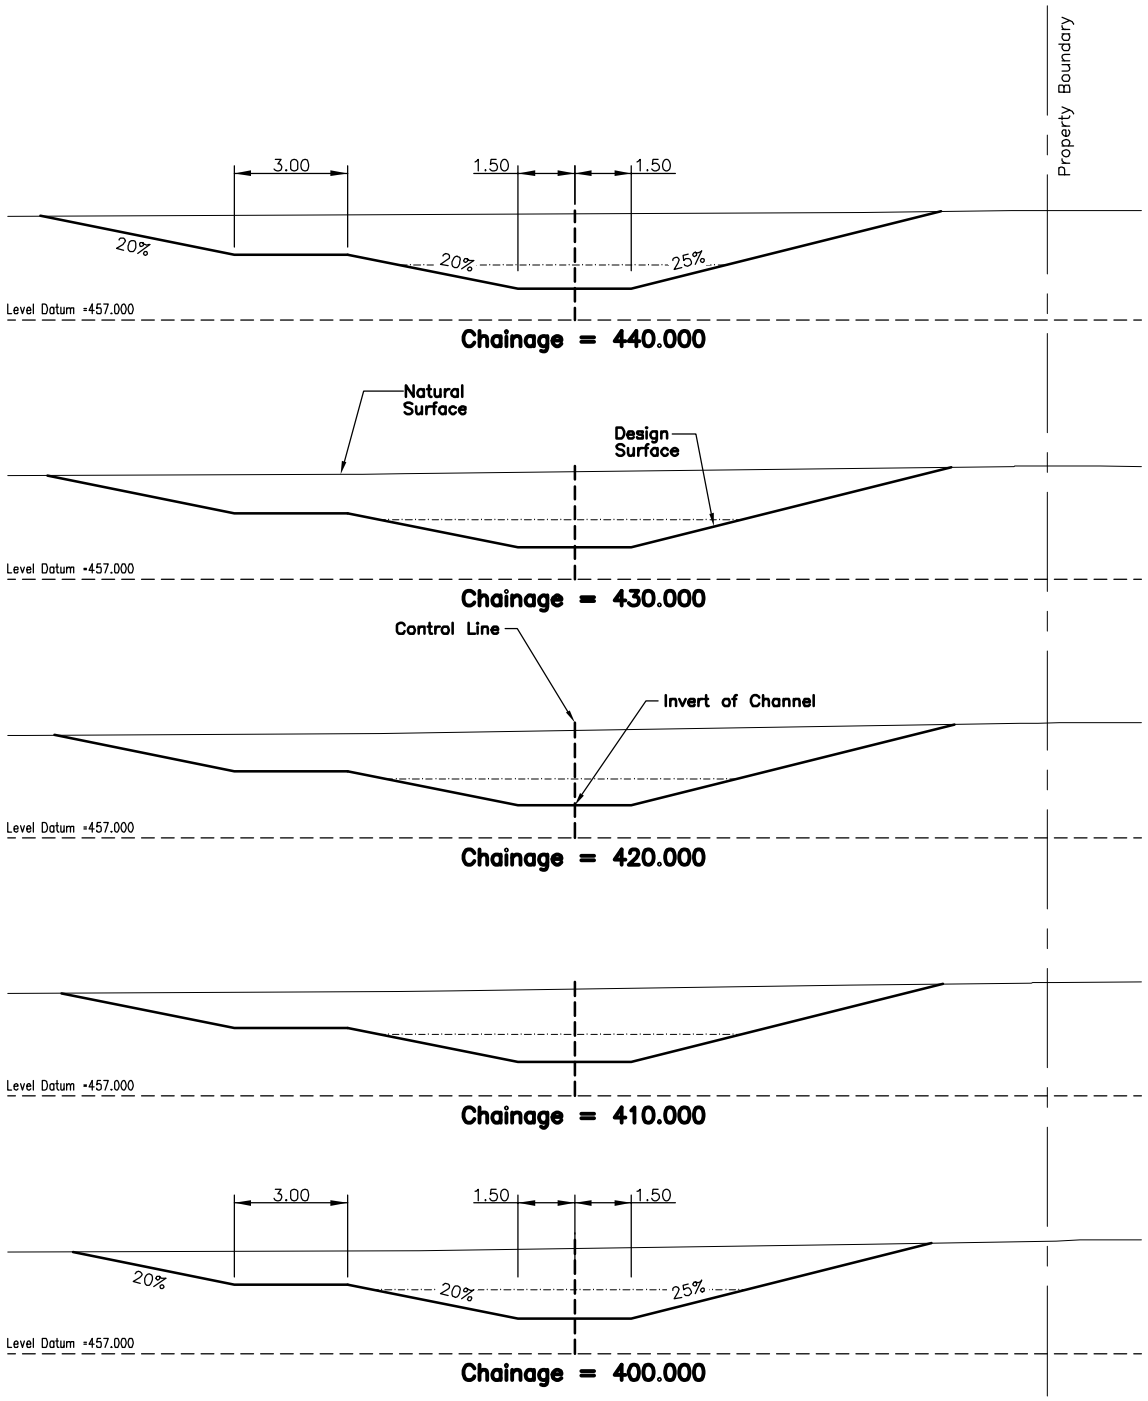

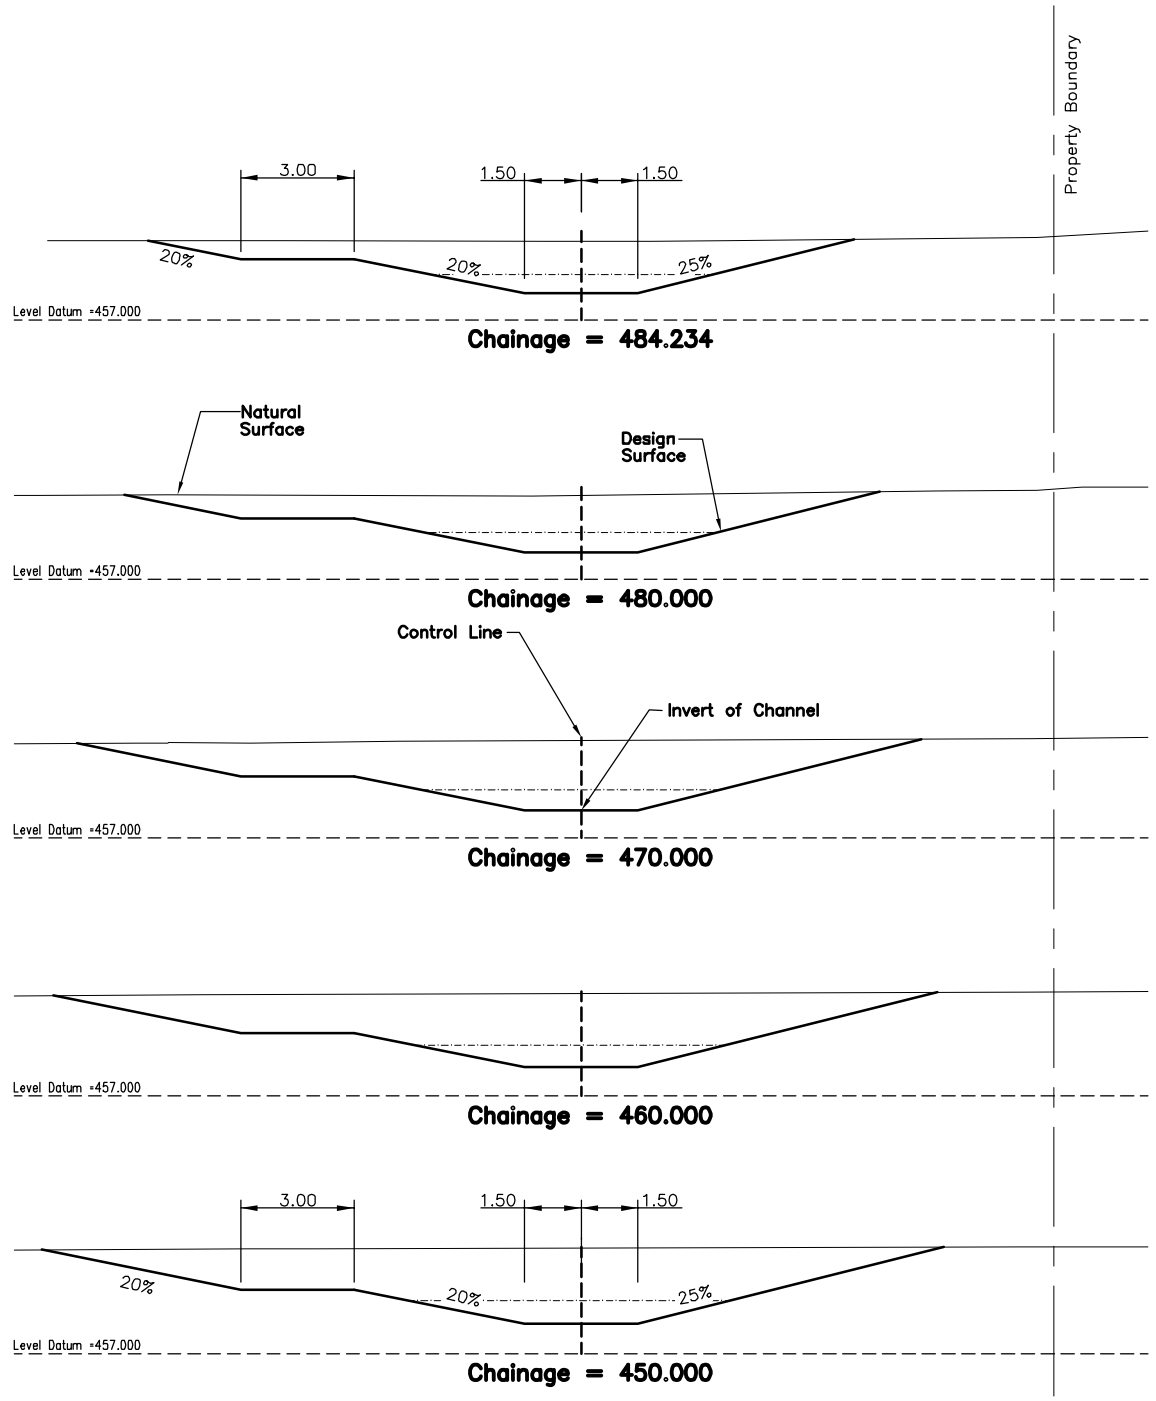

STORMWATER DRAINAGE CHANNEL CROSS SECTIONS

Scale:– F

	Revisions	Date
B	For Construction	Aug 08
A	Original issue	May 08

BAKER ROSSOW
CONSULTING ENGINEERS

136 HERRIES STREET
PO BOX 1382
TOOWOOMBA
QLD 4350
PH.: 07 4638 5655
FAX.: 07 4638 3558
EMAIL.:
mail@bakerrossow.com.au

QUALITY ASSURED SUPPLIER
QUEENSLAND GOVERNMENT

client **STYLCO PTY LTD**

project **WILLIAM STREET, CAMBOOYA**

title **DRAINAGE CHANNEL CROSS SECTIONS SHEET 5 OF 5**

Survey	Drawn	Design	J/M	Examined	Certified
HS AUG 06	CMO MAR 08	CMO MAR 08	EGA MAR 08	/ /	FOR BAKER ROSSOW CONSULTING ENGINEERS

0 1 2 3 4 5 M
SCALE F (1: 100 AT A1)
– BAR SCALES –

DISCREPANCIES
WHERE ANY DISCREPANCY EXISTS BETWEEN FIGURED AND SCALED DIMENSIONS, THE FIGURED DIMENSIONS SHALL APPLY.

COPYRIGHT
COPYRIGHT EXISTS ON ALL PLANS & DESIGNS PRODUCED BY BAKER ROSSOW CONSULTING ENGINEERS AND SHALL NOT BE REPRODUCED IN PART OR IN FULL WITHOUT WRITTEN APPROVAL.

DIMENSIONS
THE CONTRACTOR SHALL VERIFY ALL DIMENSIONS, LEVELS, EXISTING SERVICES AND OTHER ITEMS NECESSARY TO COMPLETE THE WORKS BEFORE COMMENCING ANY WORK ON SITE. IF ANY DOUBT EXISTS THE CONTRACTOR SHALL NOTIFY THE ENGINEER IMMEDIATELY BEFORE PROCEEDING WITH ANY WORK.

JOB No. 104000

No. of plans
Plan No. **311**
A B